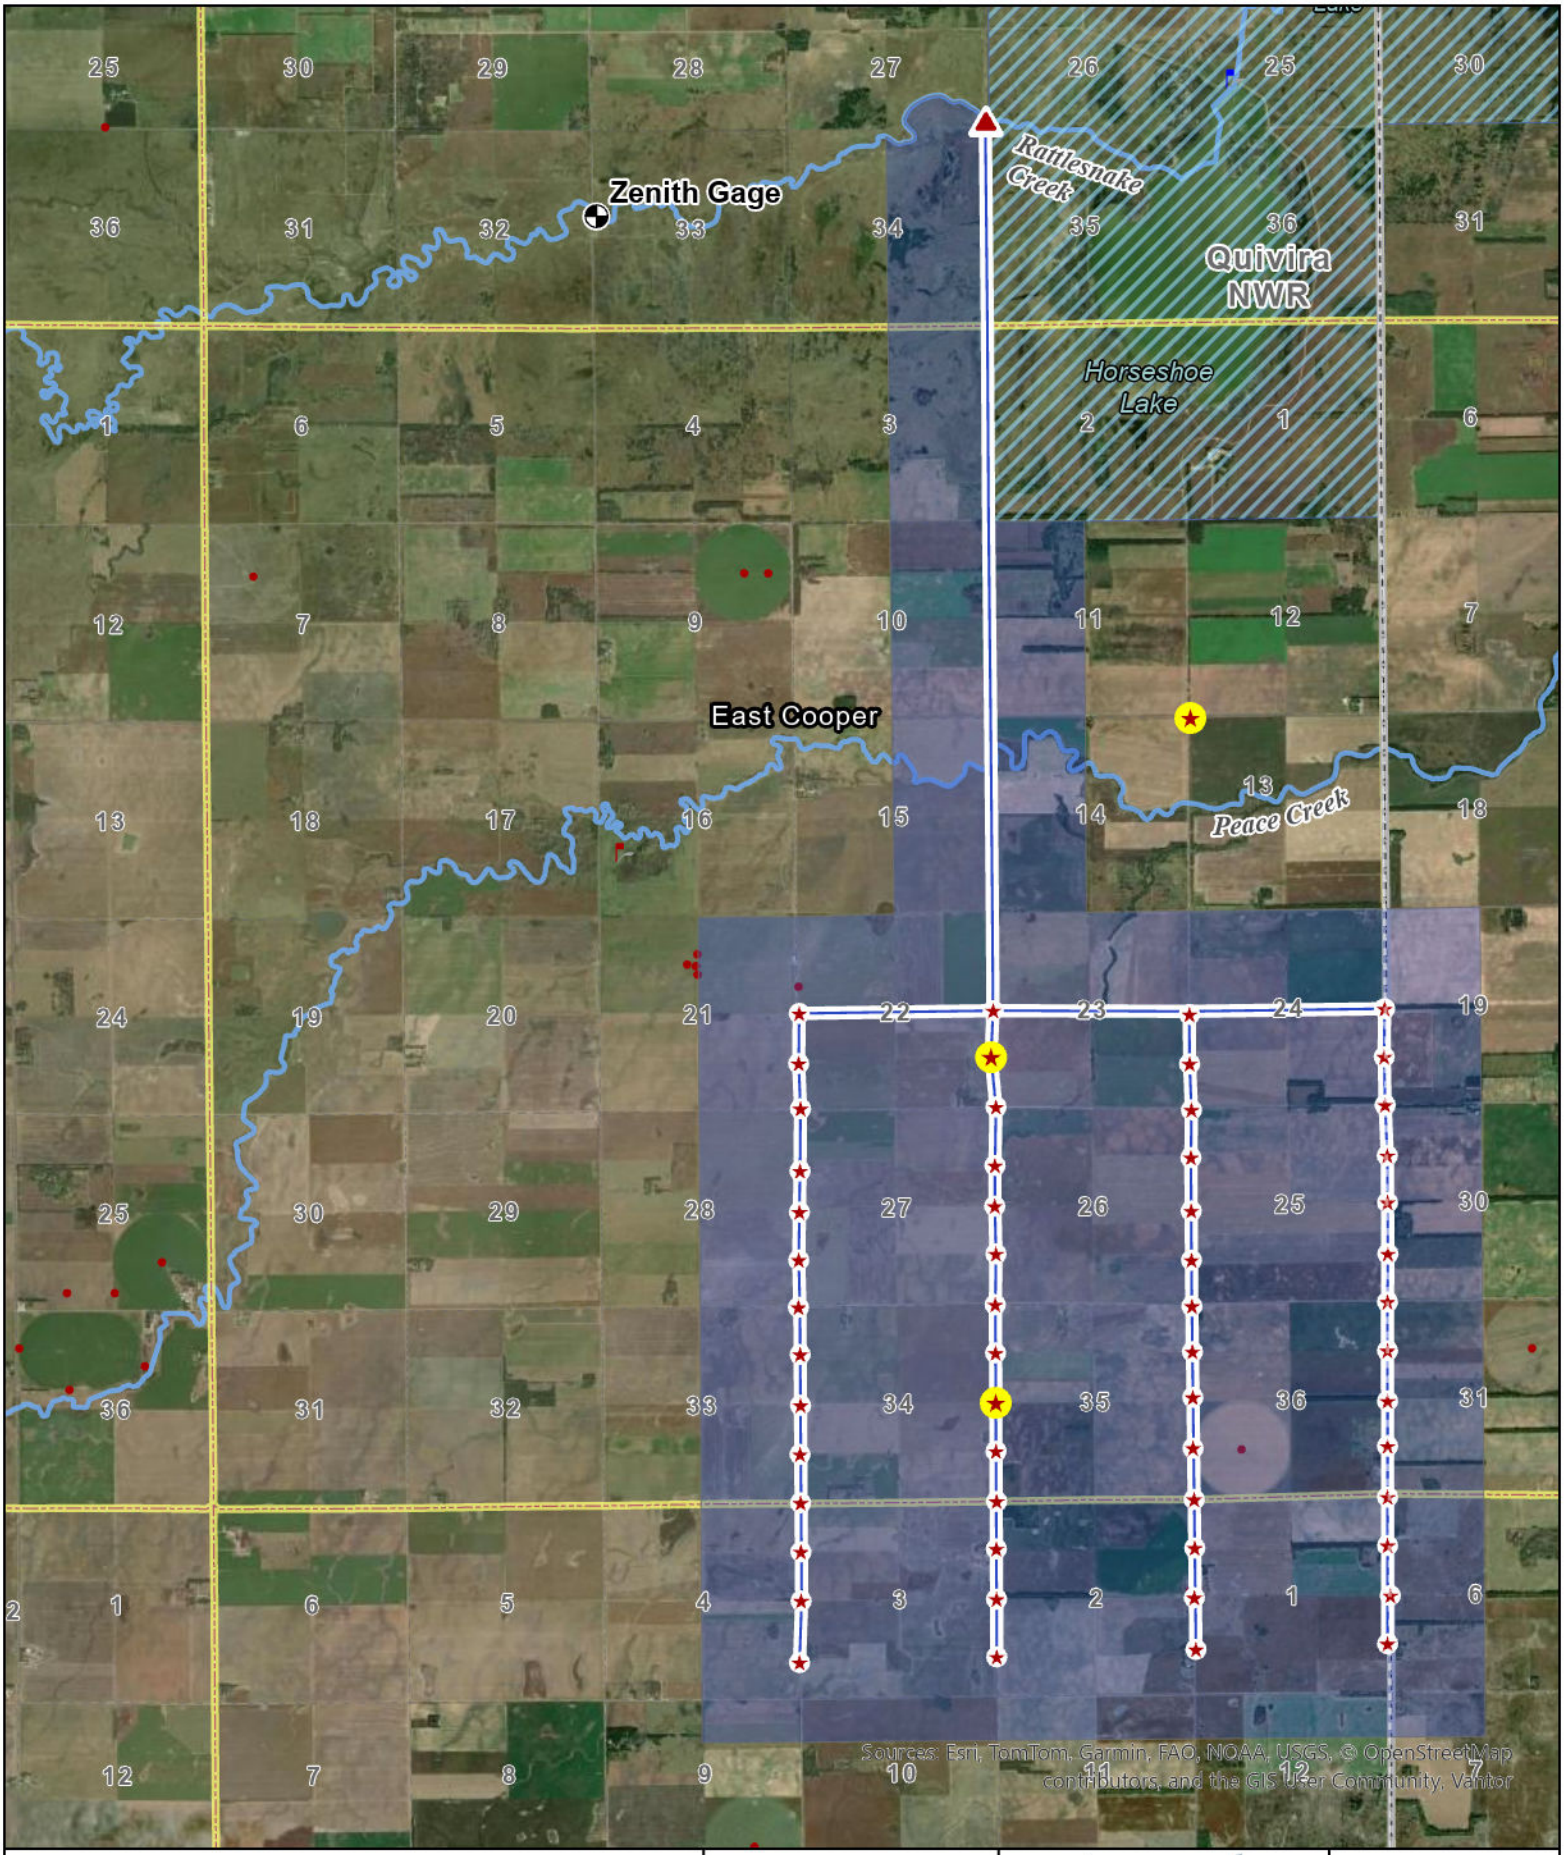



Completed Supply Well
Conceptual Supply Well
Planned Delivery Point
Planned Pipeline
Wellfield Area

1:62,000

N

0 0.5 1
Miles

RAMP
RATTLESNAKE AUGMENTATION MANAGEMENT PROGRAM
Wellfield

BIG BEND G.M.D.#5

10-15-2026